


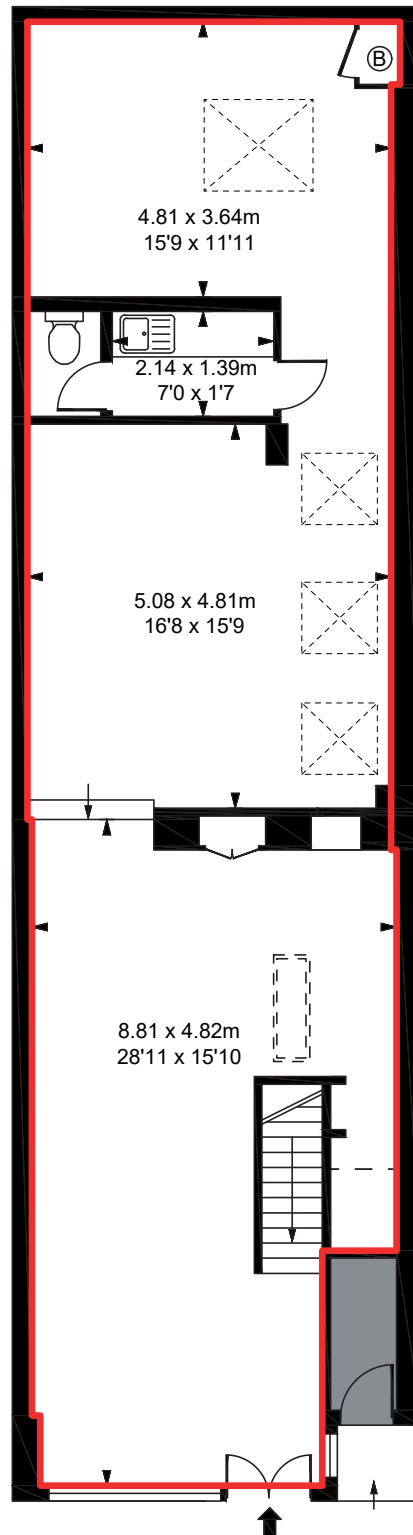

Public Pavement

NEW KINGS ROAD

Basement

Ground Floor

DRAWING TITLE:

72 NEW KING'S ROAD, LONDON, SW6 4LT

DATE:

22 July 2021

REVISION:

1 OF 1


SCALE: 1:100 AT A4

1 CM : 100 CM



SCALE: For the plan to be scale, the above scale bar must measure correct when printed (for example 5cm)

INTERNAL DEMISED AREA

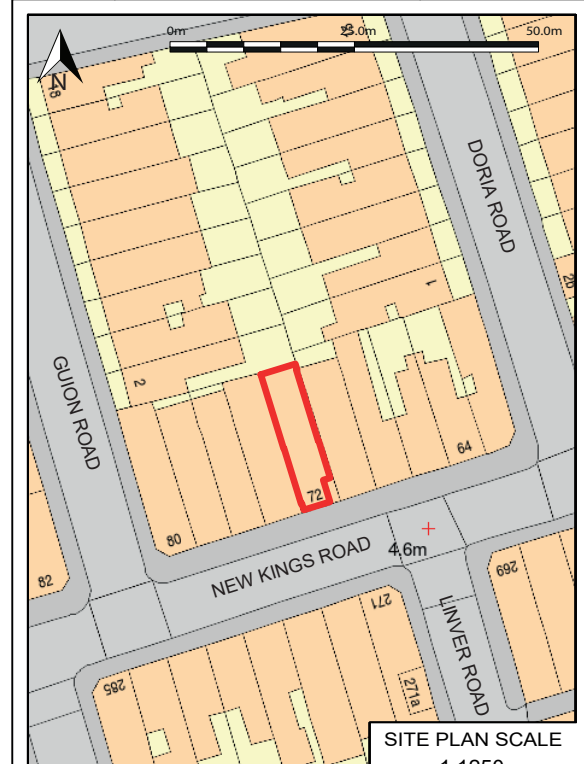

SITE PLAN SCALE
1:1250