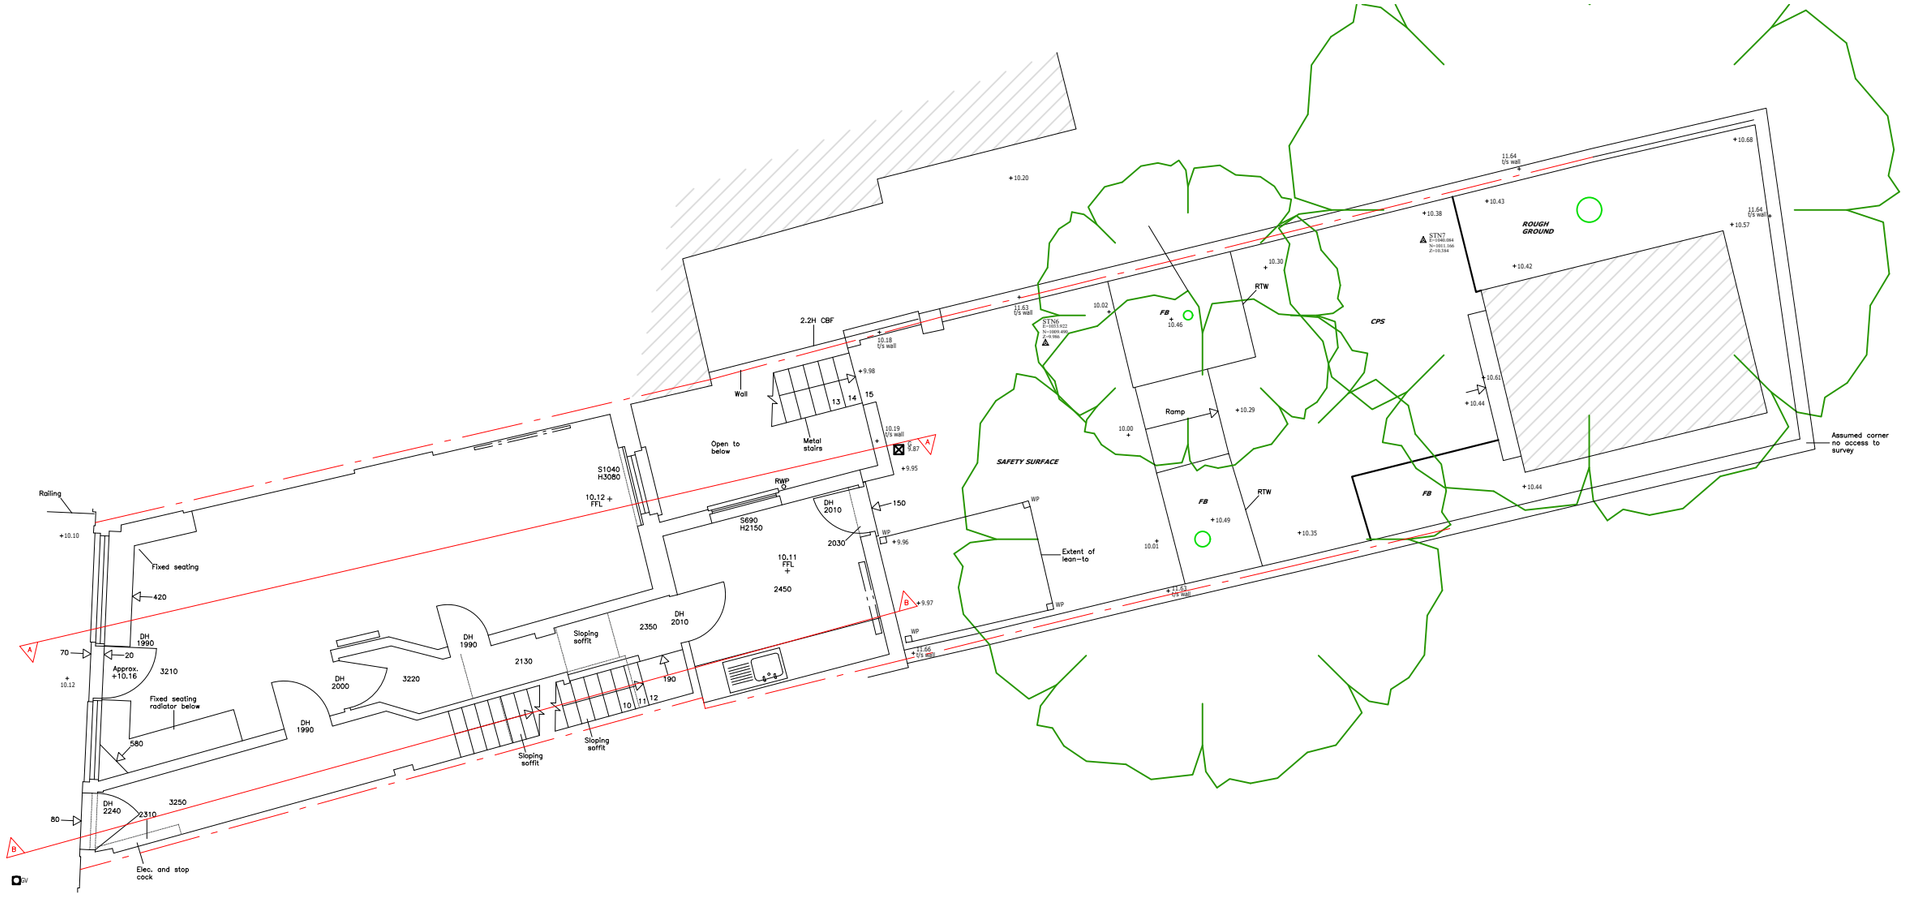

Existing Ground Floor Plan

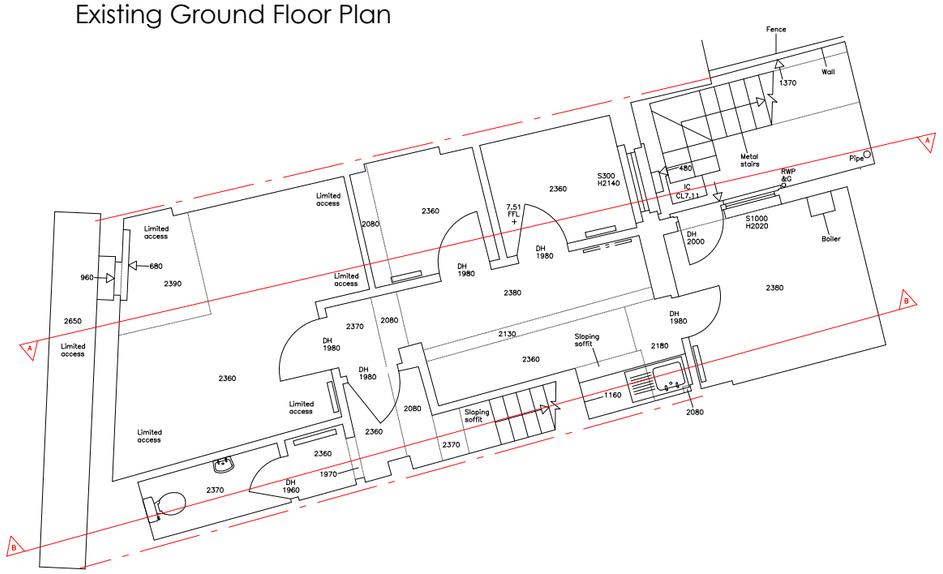

Existing Basement Plan

Revisions:

260319 - Initial client issue

Metres 0 1 2 3 4 5 6 7
Feet 0 10 20

DRAWING TITLE: Existing floor plans	LOCATION: 309 Lillie Rd London SW6 7LL	CLIENT: Dr Edwards&Bishop King's Fulham Charity	**Architology** Architecture & Design
		SCALE: 1:100@A3 / STATUS: Planning	RIBA Chartered Practice
	JOB DESCRIPTION: Change of use	DRAWN BY: YS / DRAWING No: 002	www.architology.co.uk

NOTES:
- This drawing is for early stage design and planning applications only, and therefore should NOT be used for construction.