FRONT ELEVATION

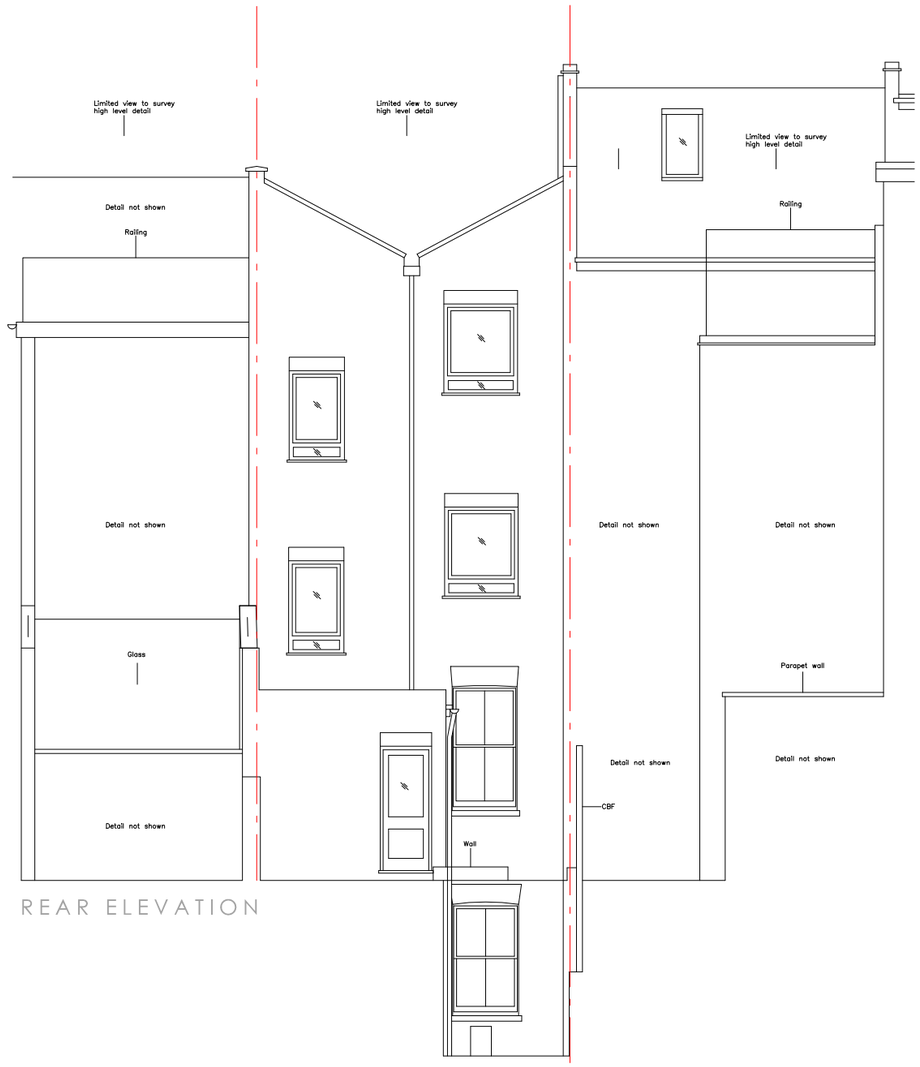

REAR ELEVATION

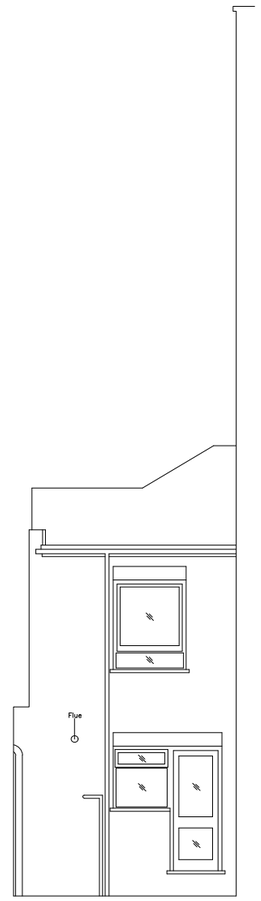

SIDE ELEVATION

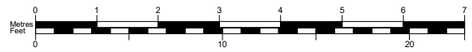

Revisions:

260319 - Initial client issue

NOTES:
- This drawing is for early stage design and planning applications only, and therefore should NOT be used for construction.

DRAWING TITLE	LOCATION	CLIENT		
Existing elevations	309 Lillie Rd London SW6 7LL	Dr Edwards&Bishop King's Fulham Charity		**Architology** Architecture & Design
		SCALE 1:100@A3	STATUS Planning	RIBA Chartered Practice
	JOB DESCRIPTION Change of use	DRAWN BY YS	DRAWING No 004	www.architology.co.uk