Proposed Ground Floor Plan

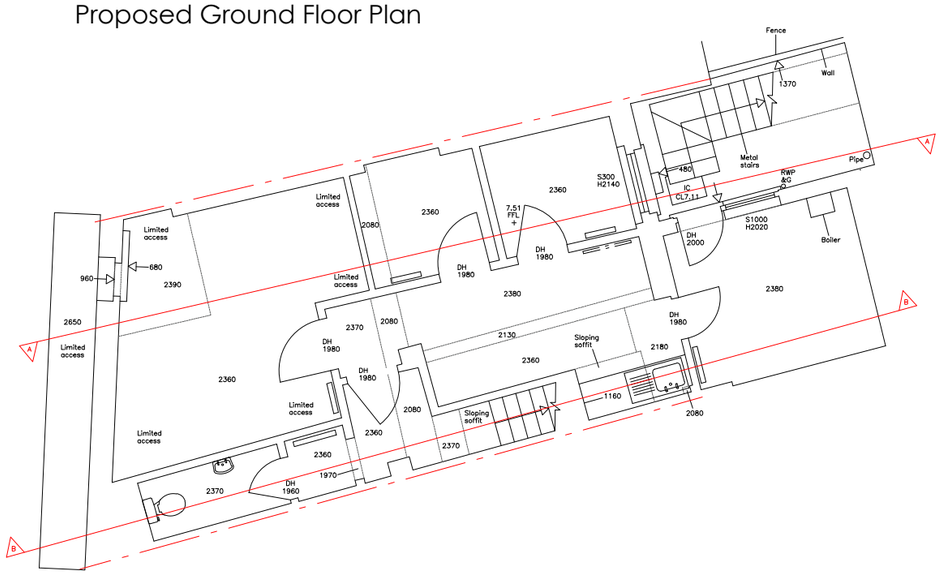

Proposed Basement Plan

Existing to be removed

Proposed

NOTES:
- This drawing is for early stage design and planning applications only, and therefore should NOT be used for construction.

Revisions:

260319 - Initial client issue

DRAWING TITLE	LOCATION	CLIENT		
Proposed floor plans	309 Lillie Rd London SW6 7LL	Dr Edwards&Bishop King's Fulham Charity		**Architology** Architecture & Design
		SCALE 1:100@A3	STATUS Planning	RIBA Chartered Practice
	JOB DESCRIPTION Change of use	DRAWN BY YS	DRAWING No 010	www.architology.co.uk