


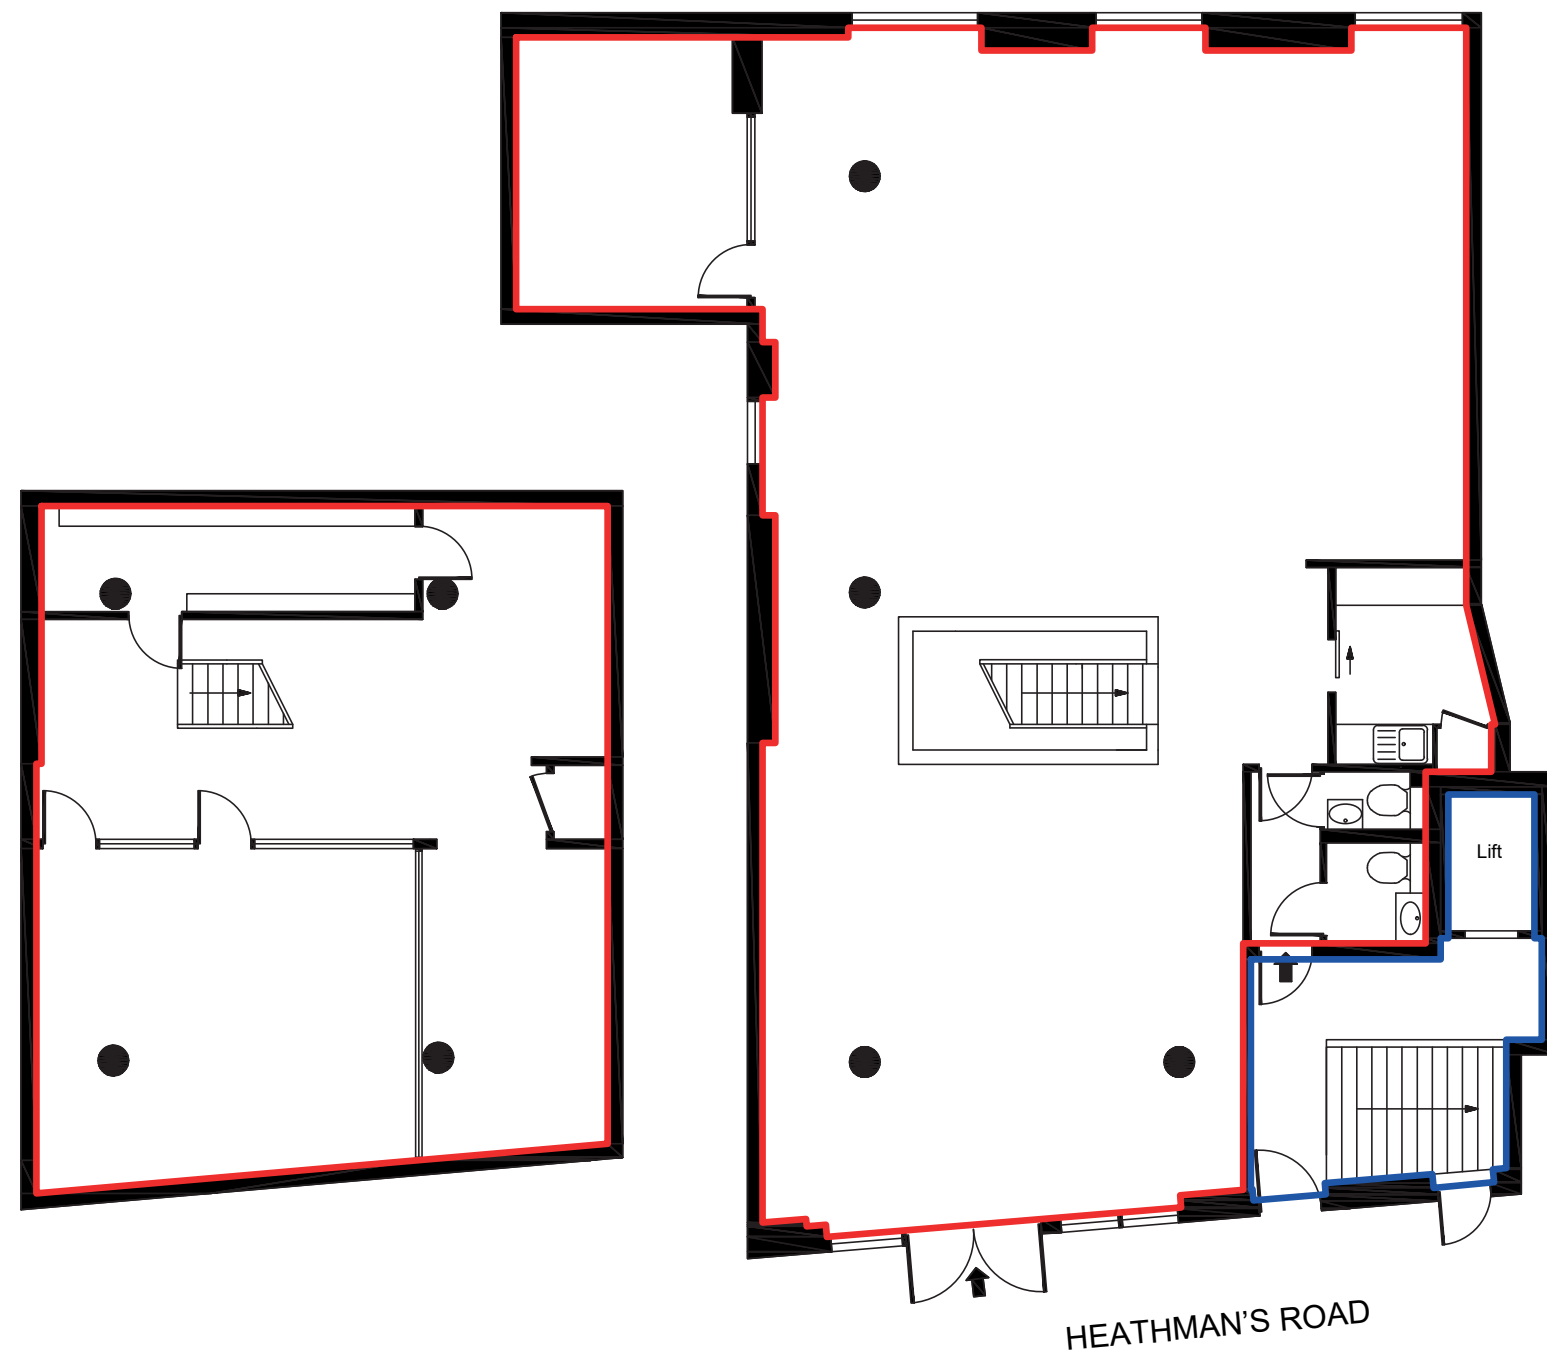

Basement

Ground Floor

HEATHMAN'S ROAD

Produced by Fulham Performance ©

DRAWING TITLE:

19A HEATHMAN'S ROAD, LONDON, SW6 4TJ


DATE:

1 June 2021

REVISION:

1 OF 1

SCALE: 1:100 AT A3

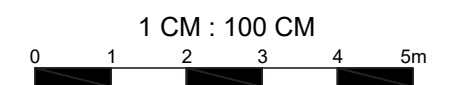

SCALE: For the plan to be scale, the above scale bar must measure correct when printed (for example 5cm)

-  RIGHT OF ACCESS AREA
-  INTERNAL DEMISED AREA

