


Basement

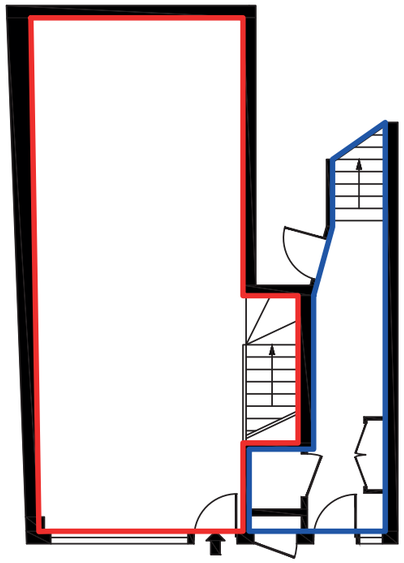

Ground Floor

Public Pavement

FULHAM PALACE ROAD

DRAWING TITLE:

SHOP, 185 FULHAM PALACE ROAD,
LONDON, W6 8QX

DATE:

2 November 2020

REVISION:

1 OF 1

SCALE: 1:100 AT A3


1 CM : 100 CM

0 1 2 3 4 5m

SCALE: For the plan to be scale, the above scale bar must measure correct when printed (for example 5cm)

RIGHT OF ACCESS AREA

INTERNAL DEMISED AREA

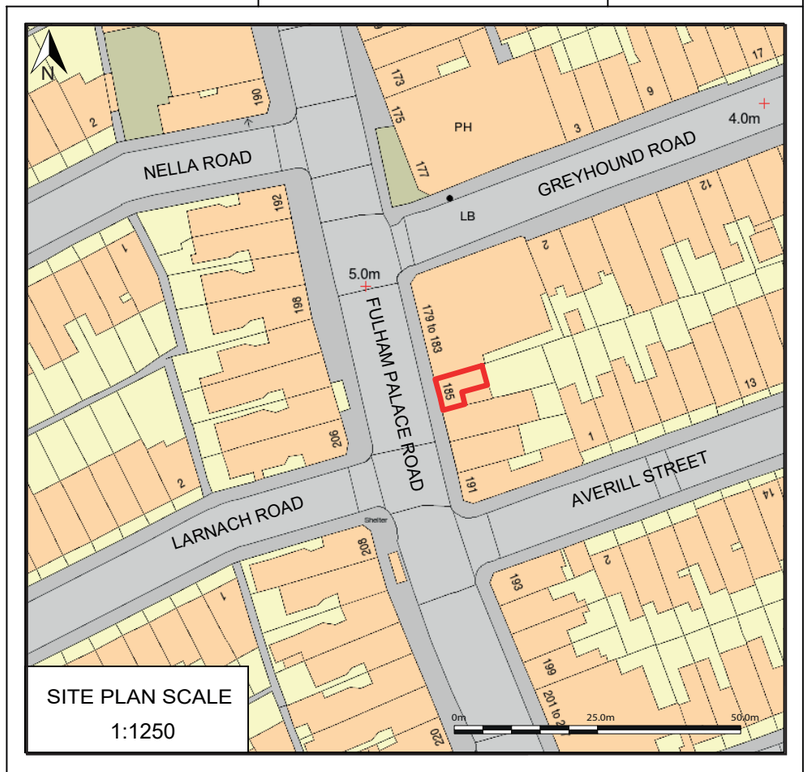

Produced by Fulham Performance ©